2020 VAR 004

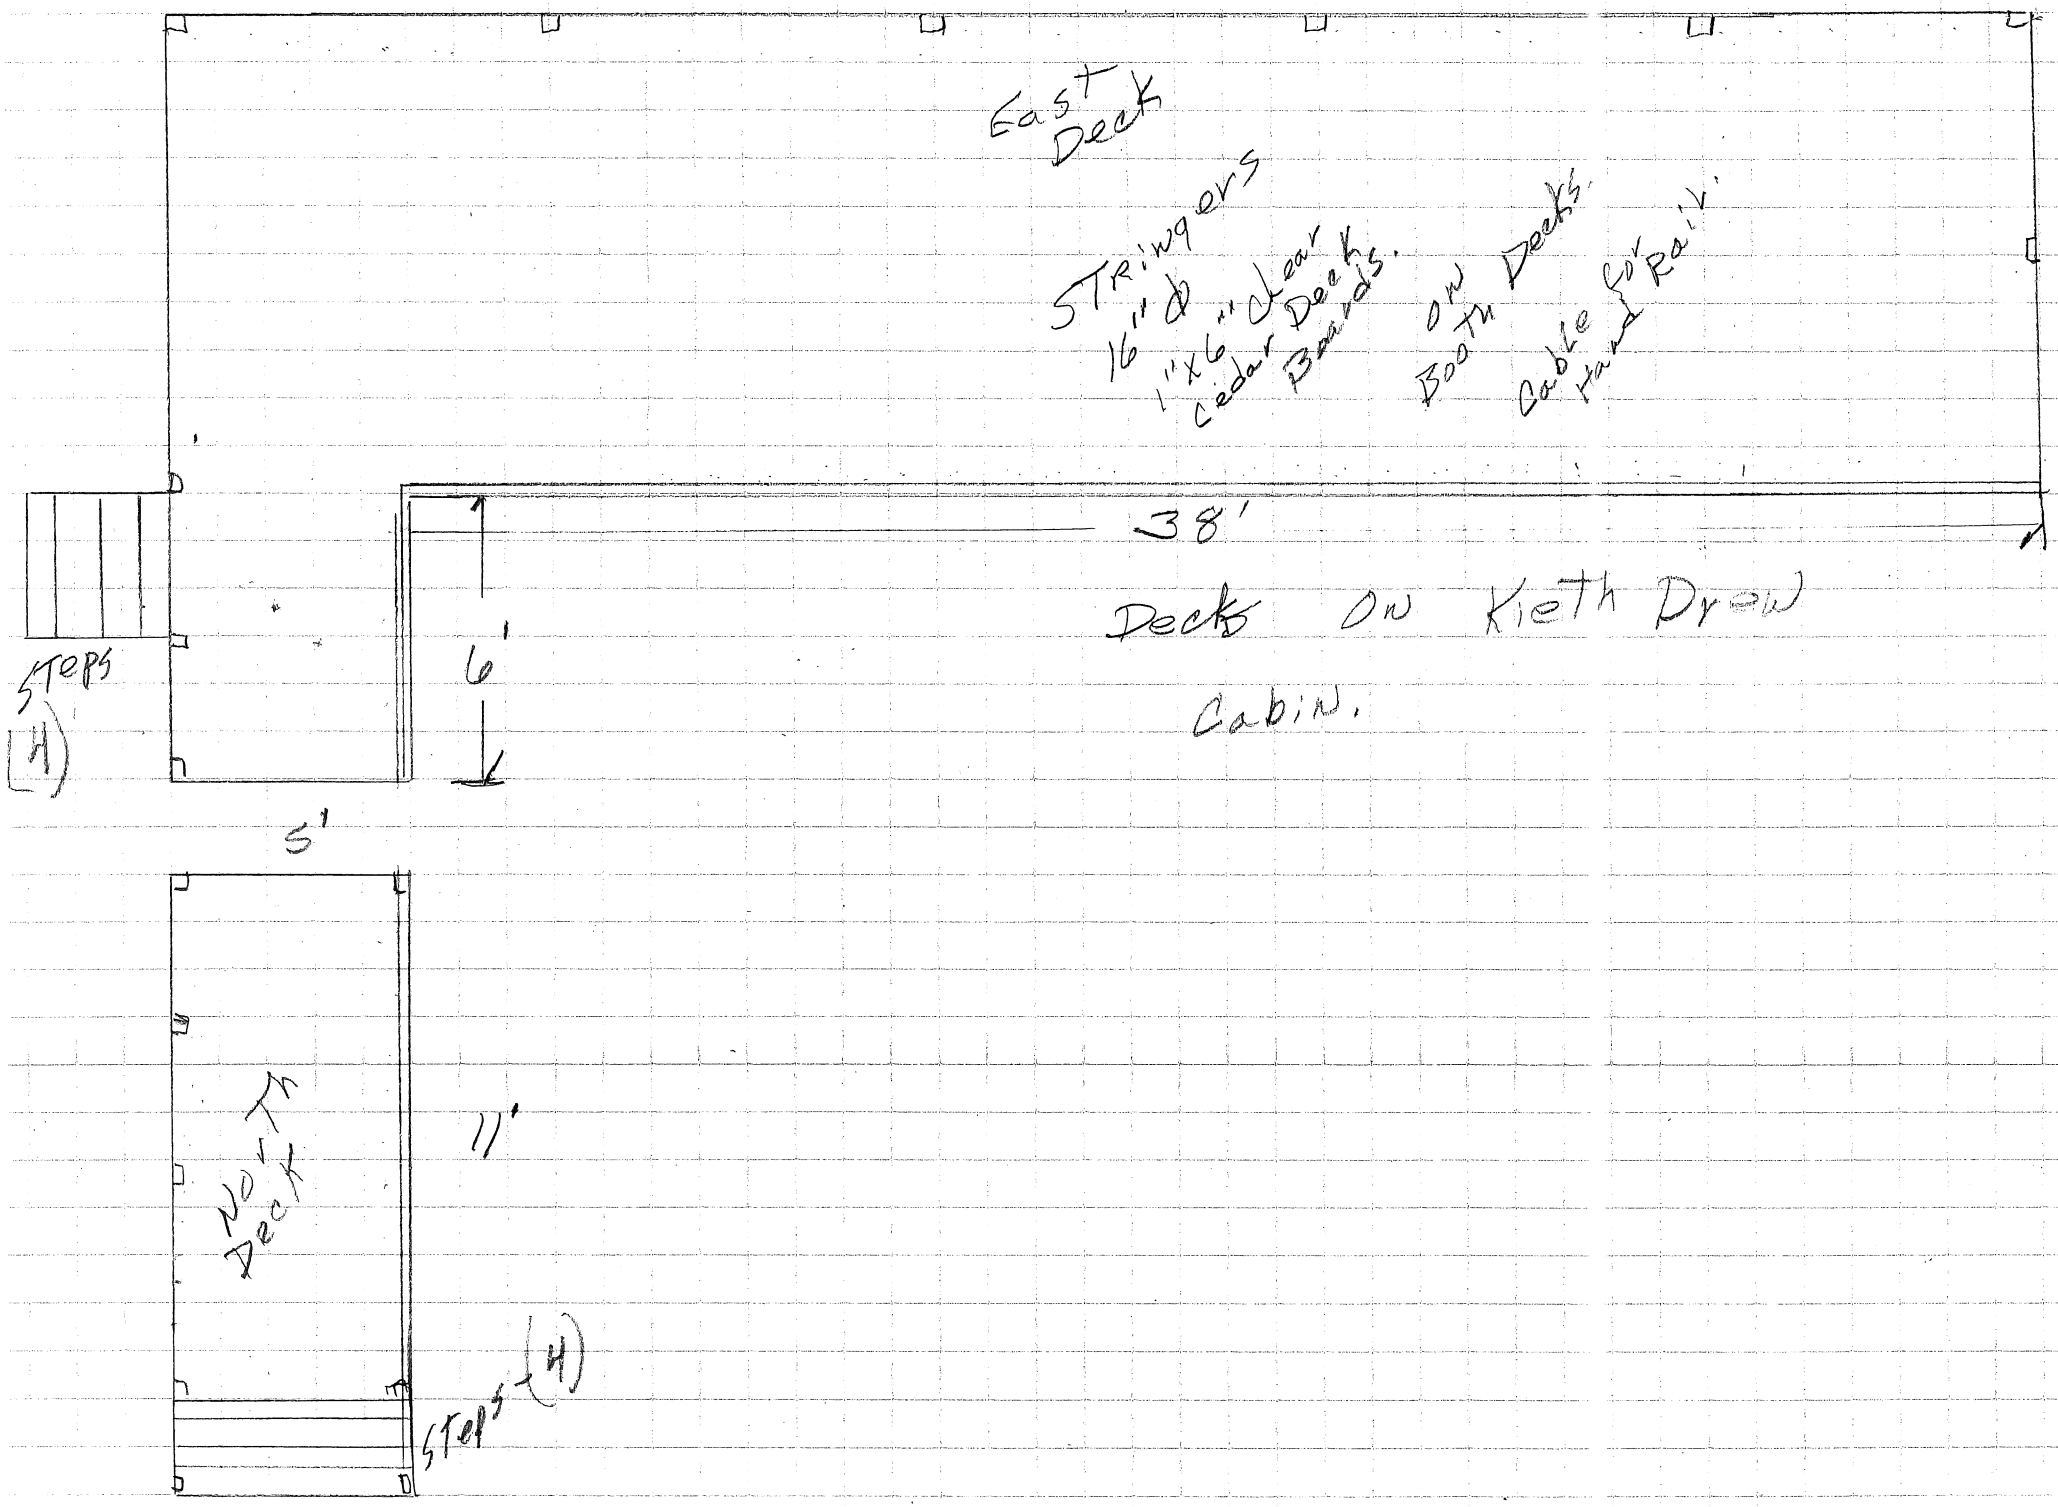
East Deck
Stringers 16" O.C.
1"x6" Clear Cedar Deck Boards.
On Both Decks.
Cable Rail
38'
6'
Steps (4)
Decks On Kieth Drew Cabin.
5'
North Deck
11'
Steps (4)